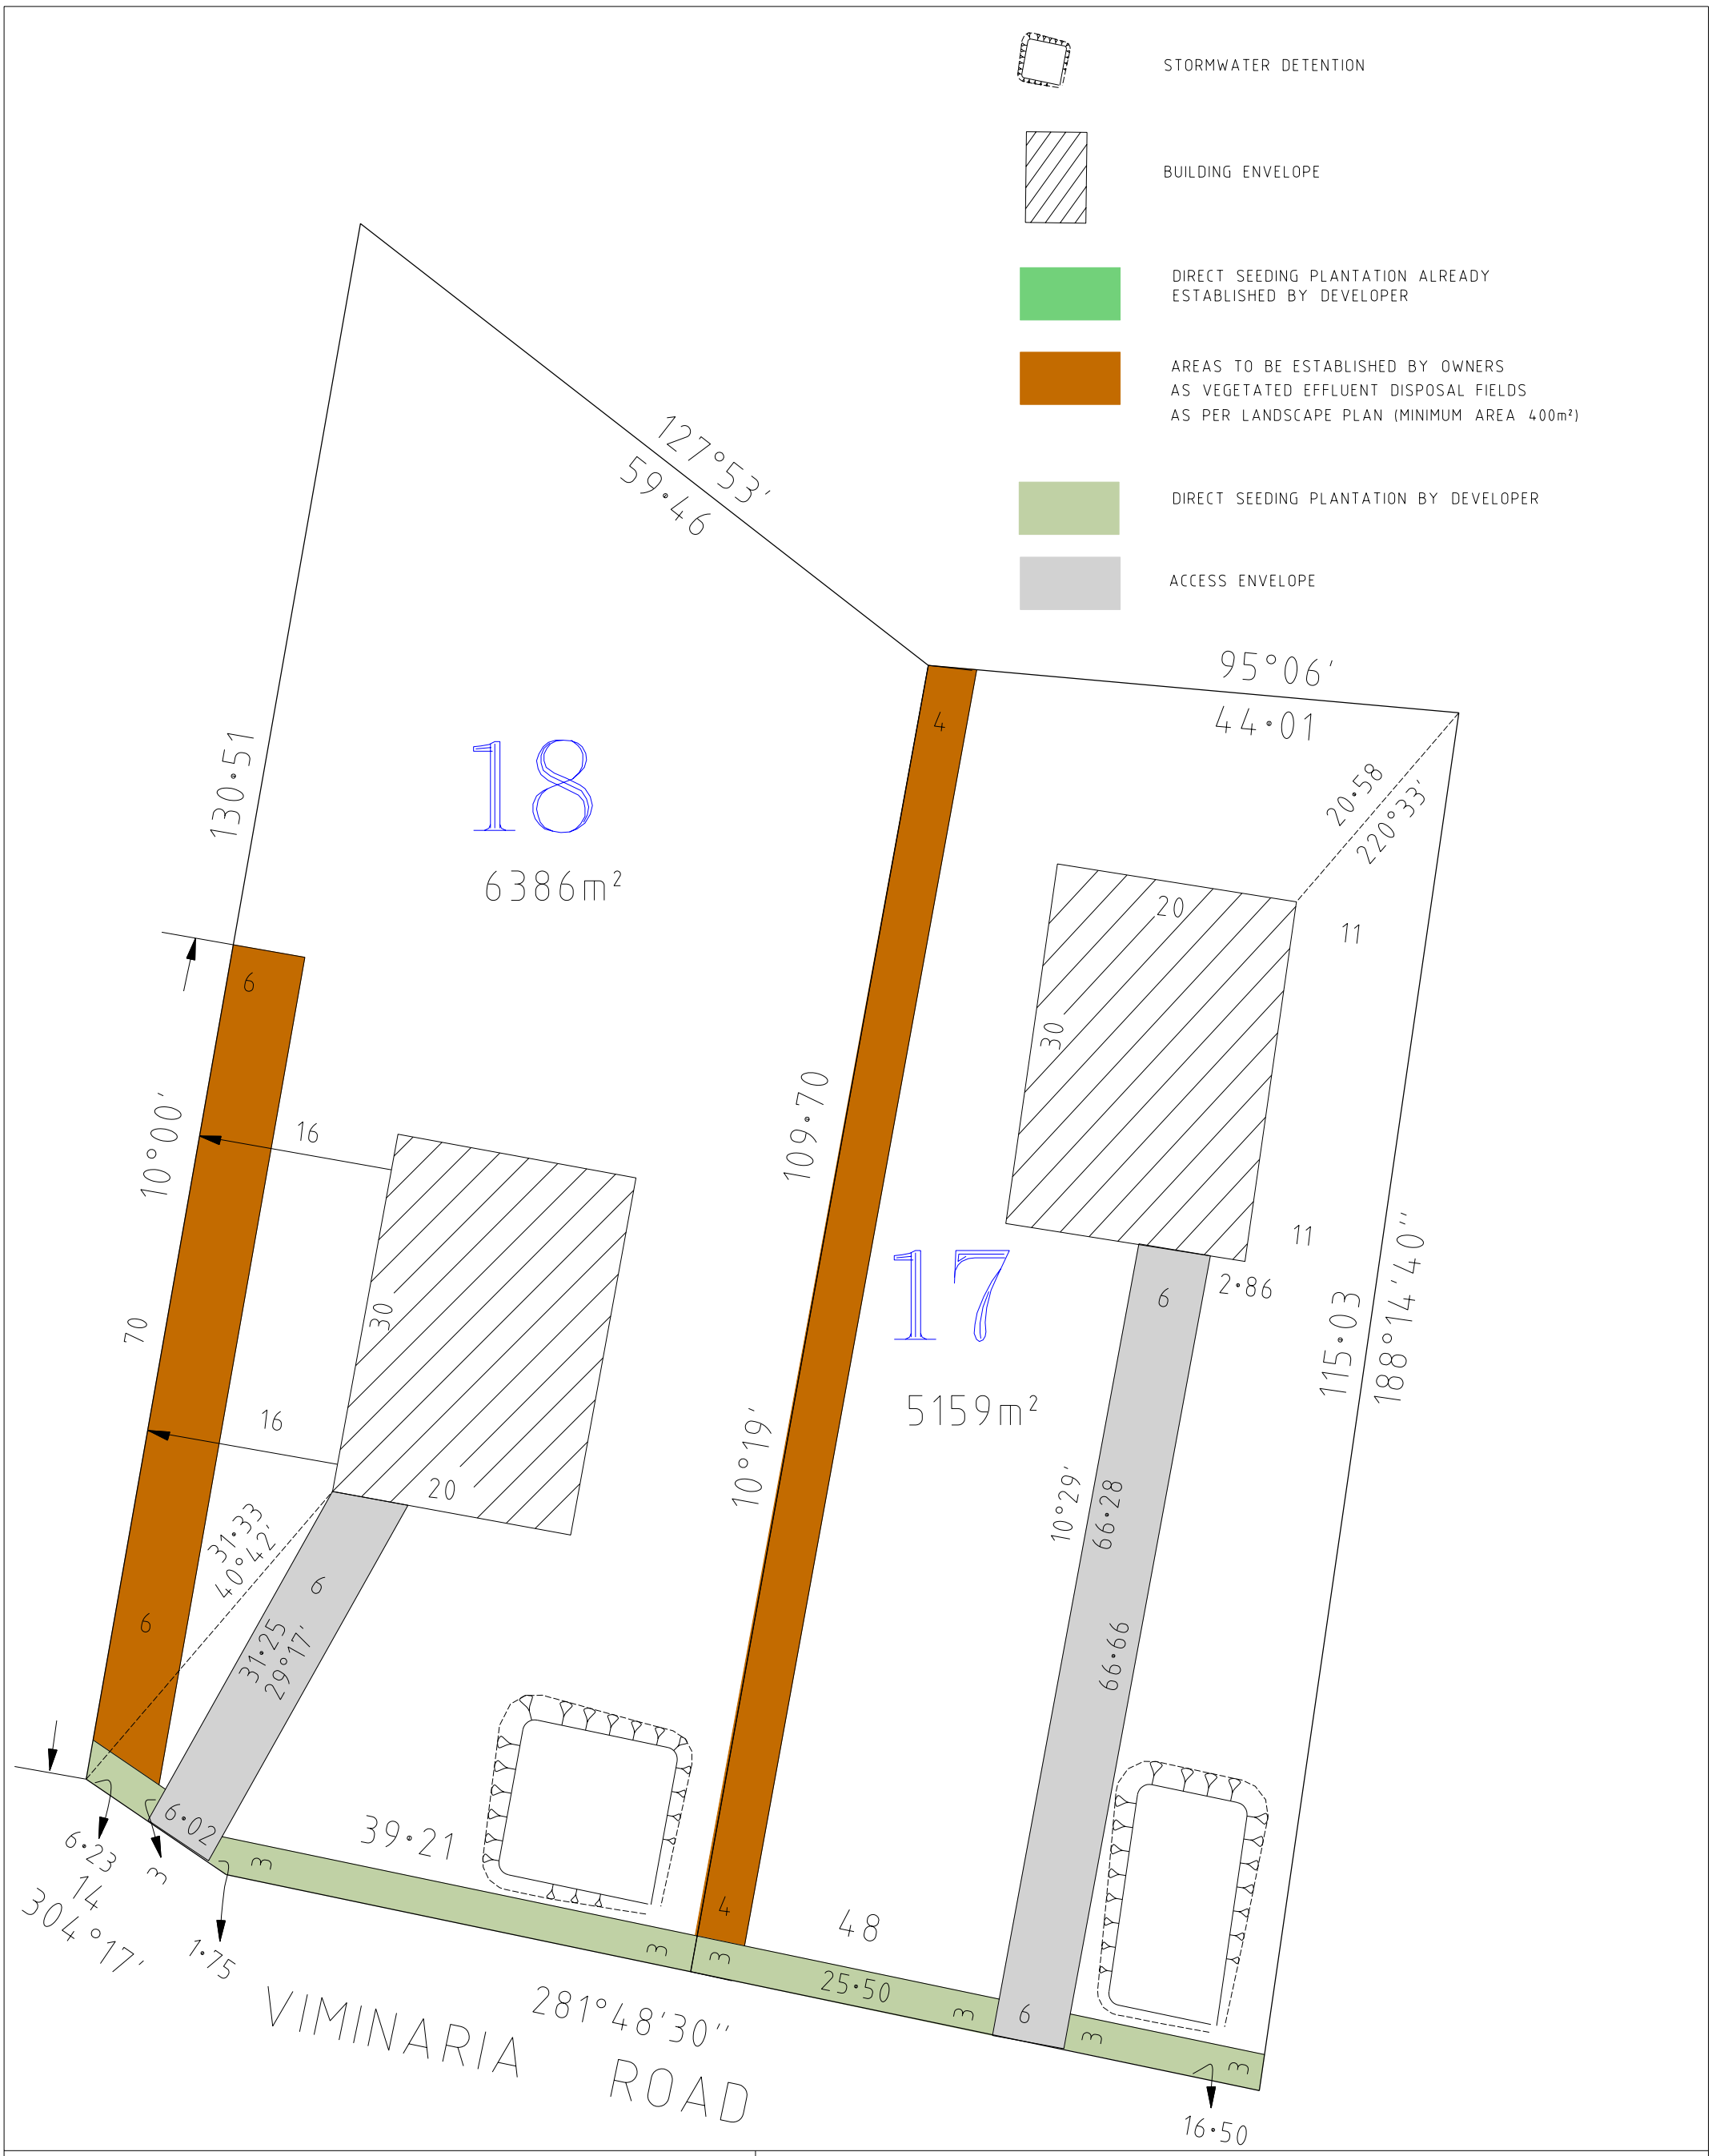

BEVERIDGE WILLIAMS & CO. PTY.LTD.
ACN 006 197 235 ABN 44 622 029 694
SURVEYORS . ENGINEERS . PLANNERS
ENVIRONMENTAL CONSULTANTS
PO BOX 2205 CAULFIELD JUNCTION 3161 95284444
PO BOX1465 BALLARAT MAIL CENTRE 3354 53313877
PO BOX 161 LEONGATHA 3953 56622630
PO BOX 129 WONTHAGGI 3995 56721505
PO BOX 1916 TRARALGON 3844 51760374

LOT DEVELOPMENT PLAN
VIMINARIA ROAD, HARMERS HAVEN

SCALE 1:500

5 0 5 10 15 20

LENGTHS ARE IN METRES
(SHEET SIZE A3)

REF: 0153

0153LOTDEVELOP.DGN